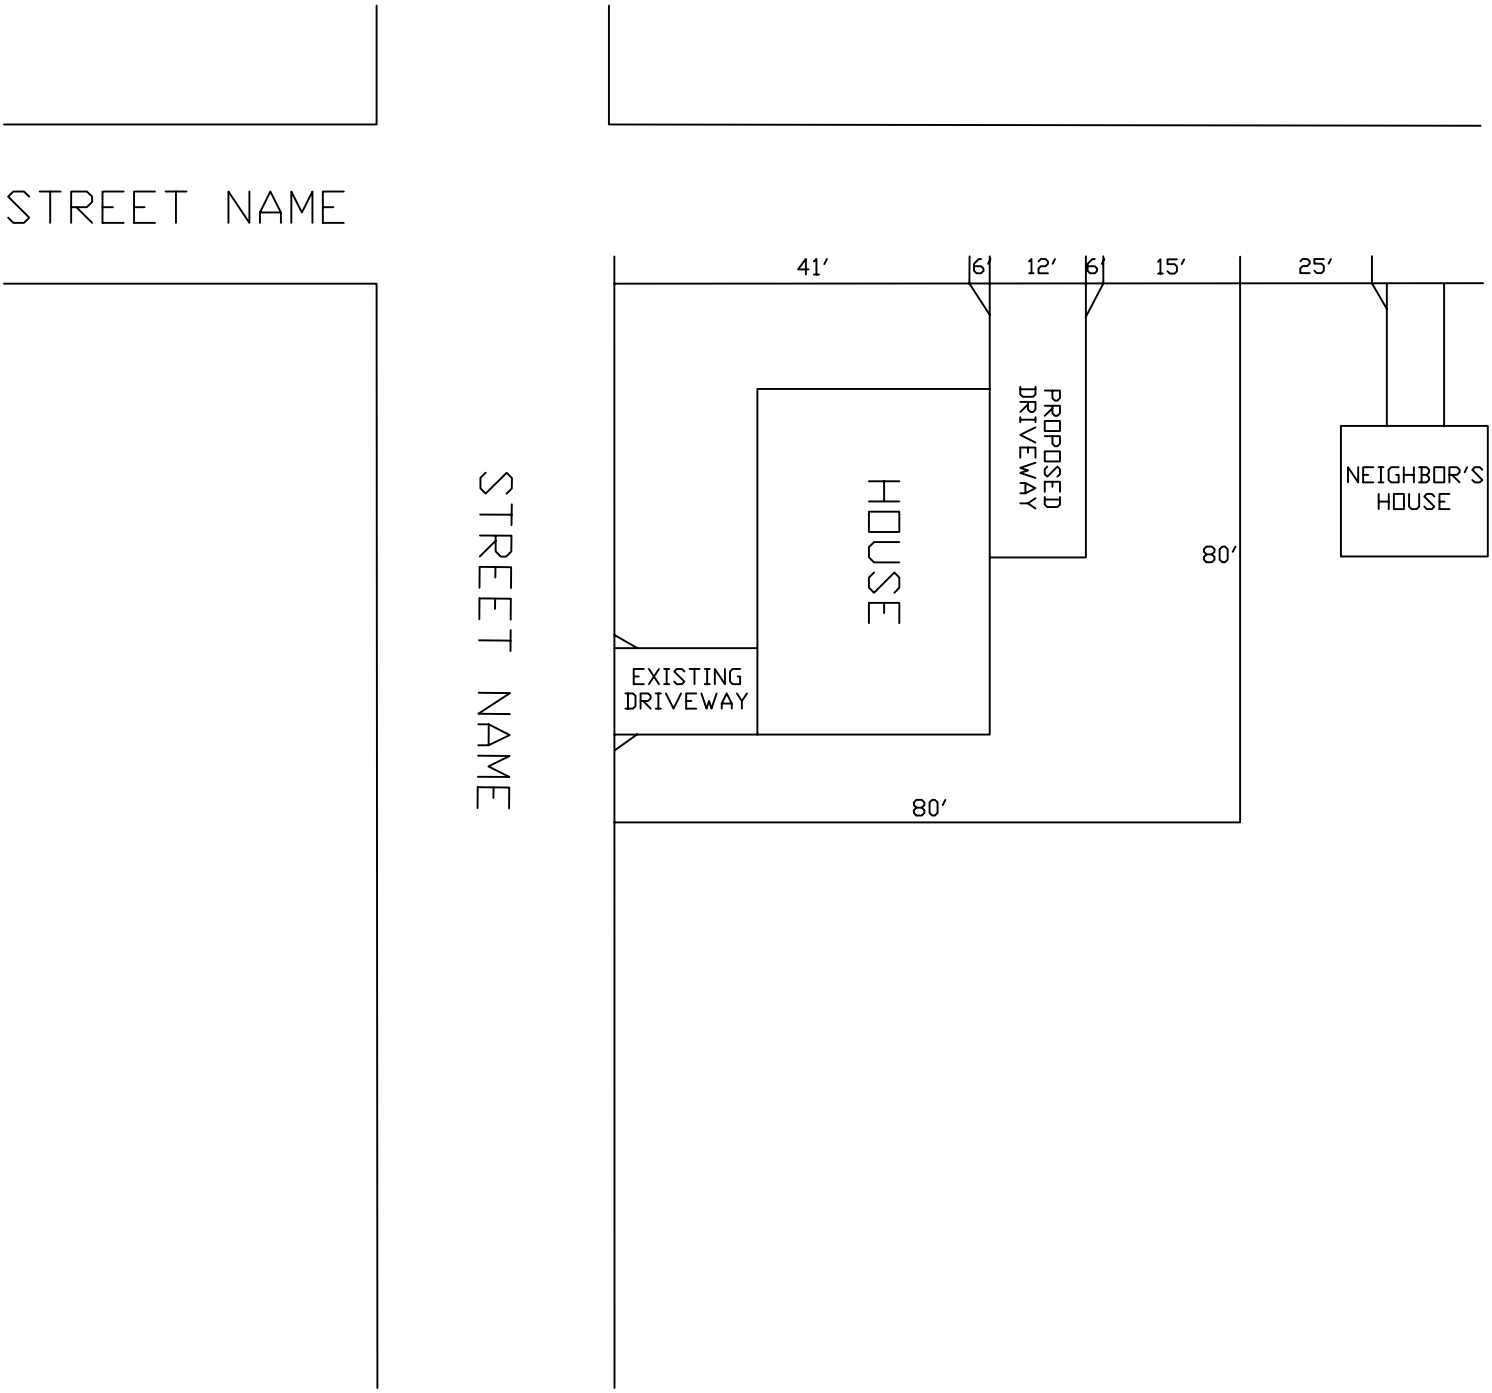EXAMPLE OF PROPOSED DRIVEWAY SKETCH