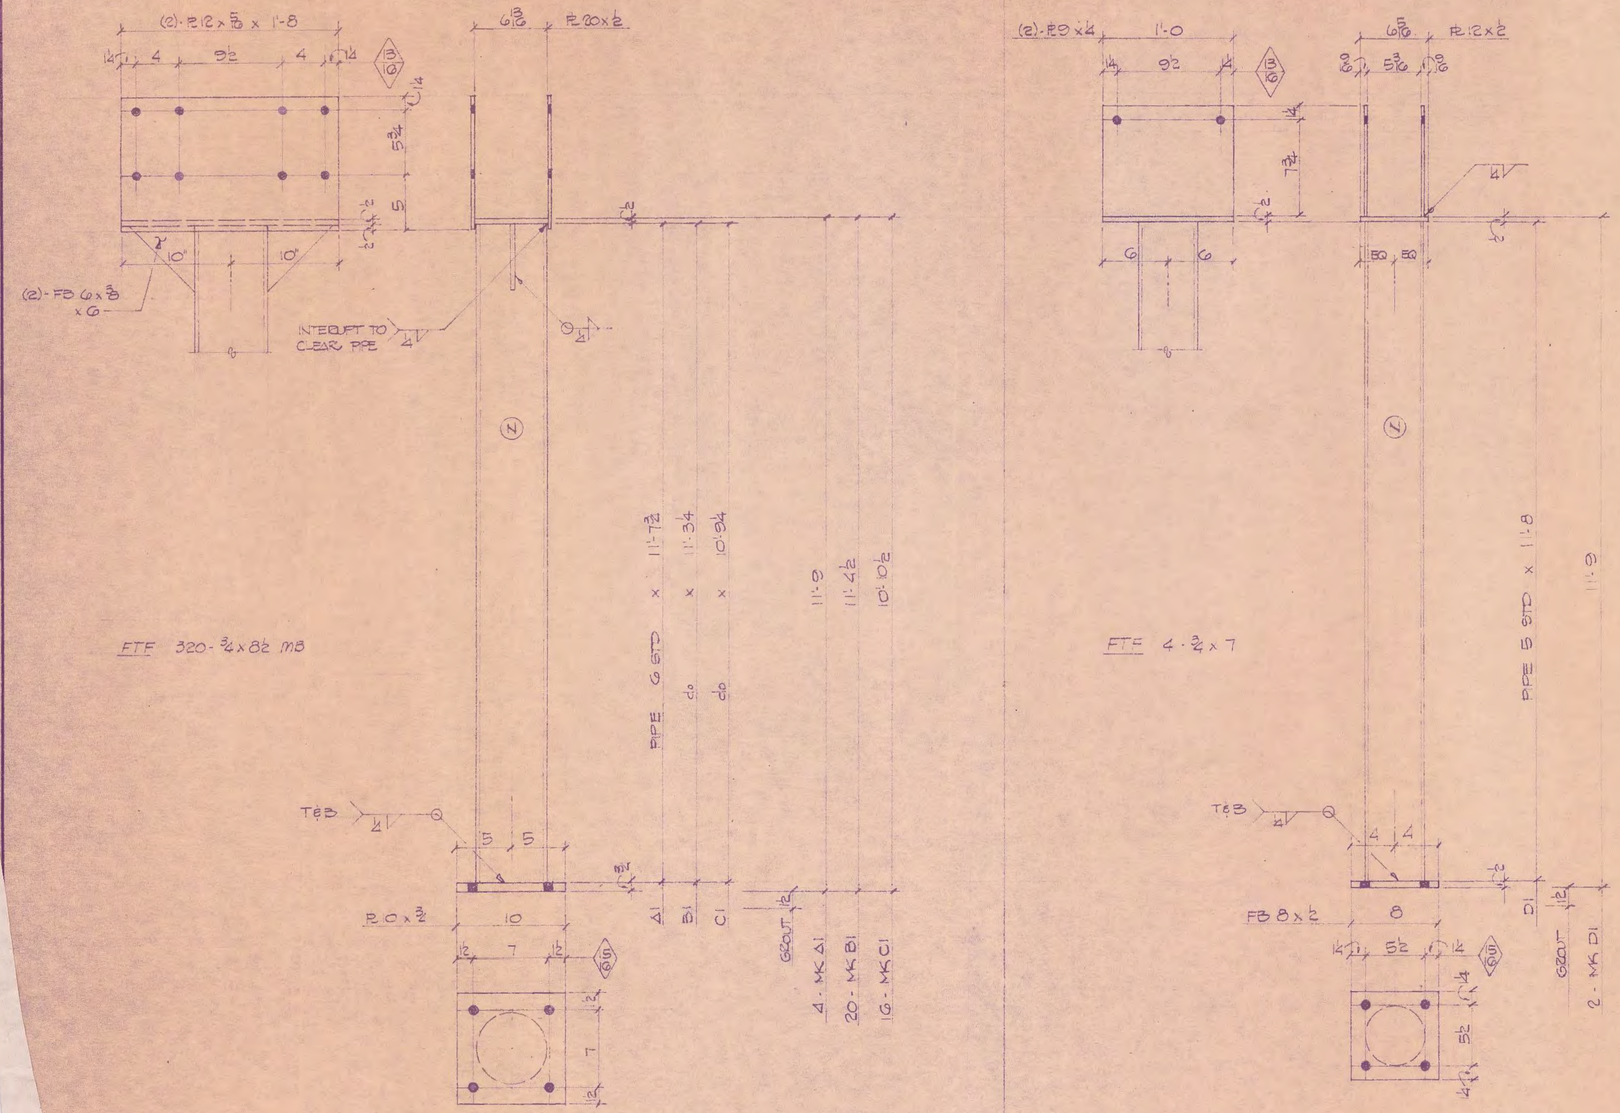

FINISH: (1) - SHOP COAT PRIMER TYPICAL ALL COLUMNS

REVIEWED
FOR GENERAL CONFORMANCE TO THE STRUCTURAL REQUIREMENTS OF THE CONTRACT DOCUMENTS NOT CHECKED FOR QUANTITIES OR DIMENSIONS.
THIS REVIEW IS NOT AN APPROVAL OF ANY DEVIATION FROM THE REQUIREMENTS OF THE CONTRACT DOCUMENTS.
DATE 5/24/73 ENGINEER
JOHN H. HERRICK
CONSULTING STRUCTURAL ENGINEERS, INC.
EUGENE OREGON

COLUMNS		
SCALE:	APPROVED BY:	DRAWN BY FCBD
DATE: 21 MAR 73		REVISED
SPRING VILLAGE J.E. BECK		JOB Nº 73-236
EMERALD STEEL FABRICATORS, INC.		DRAWING NUMBER 236-01

ED ON NO. 1000H CLEANPRINT

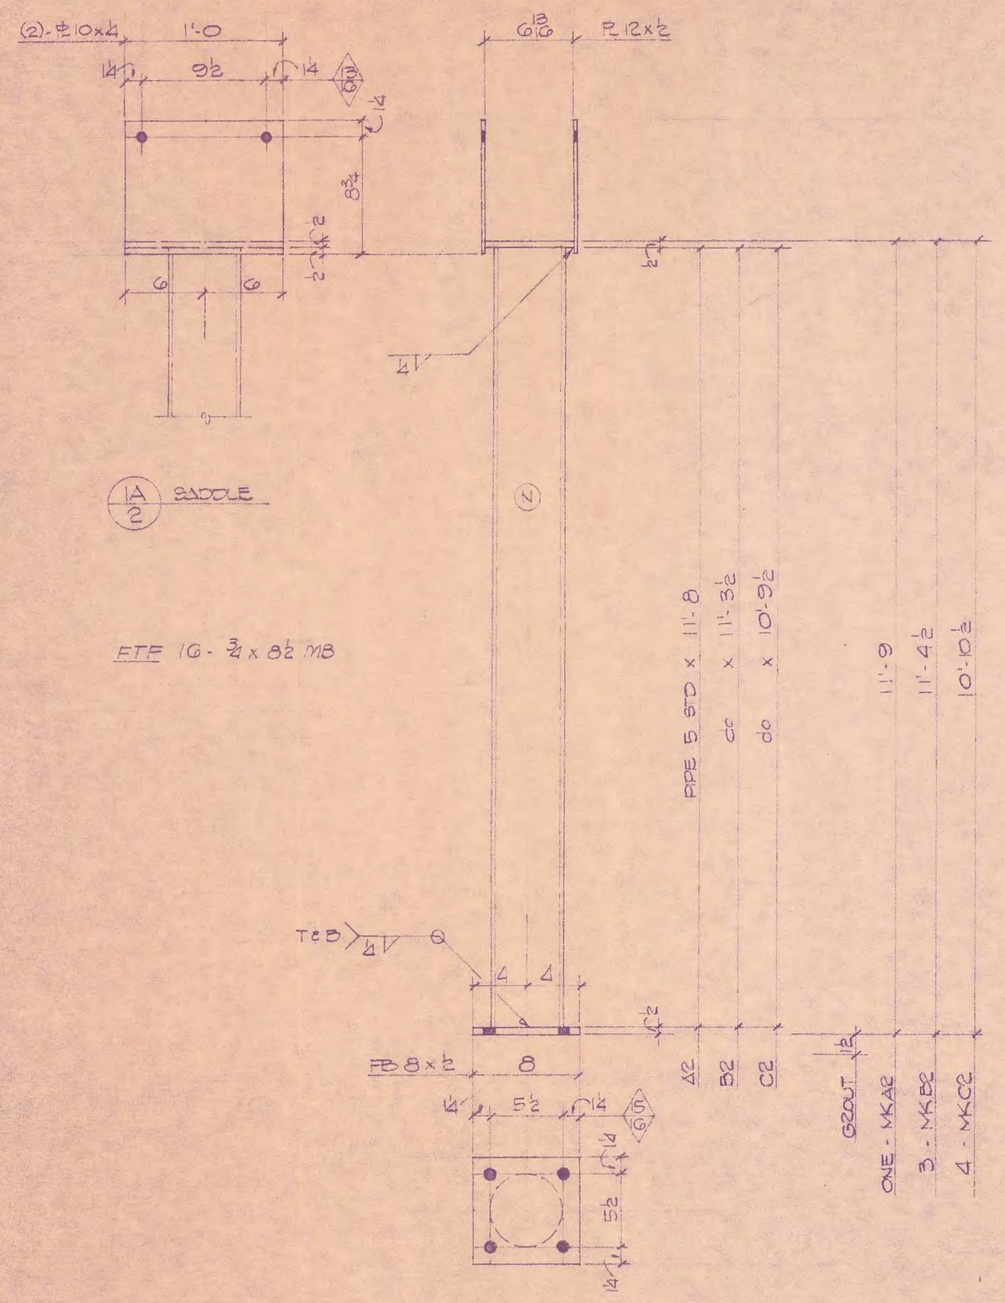

1/2 8 - COLUMNS (R/11 Q/11 C/11)

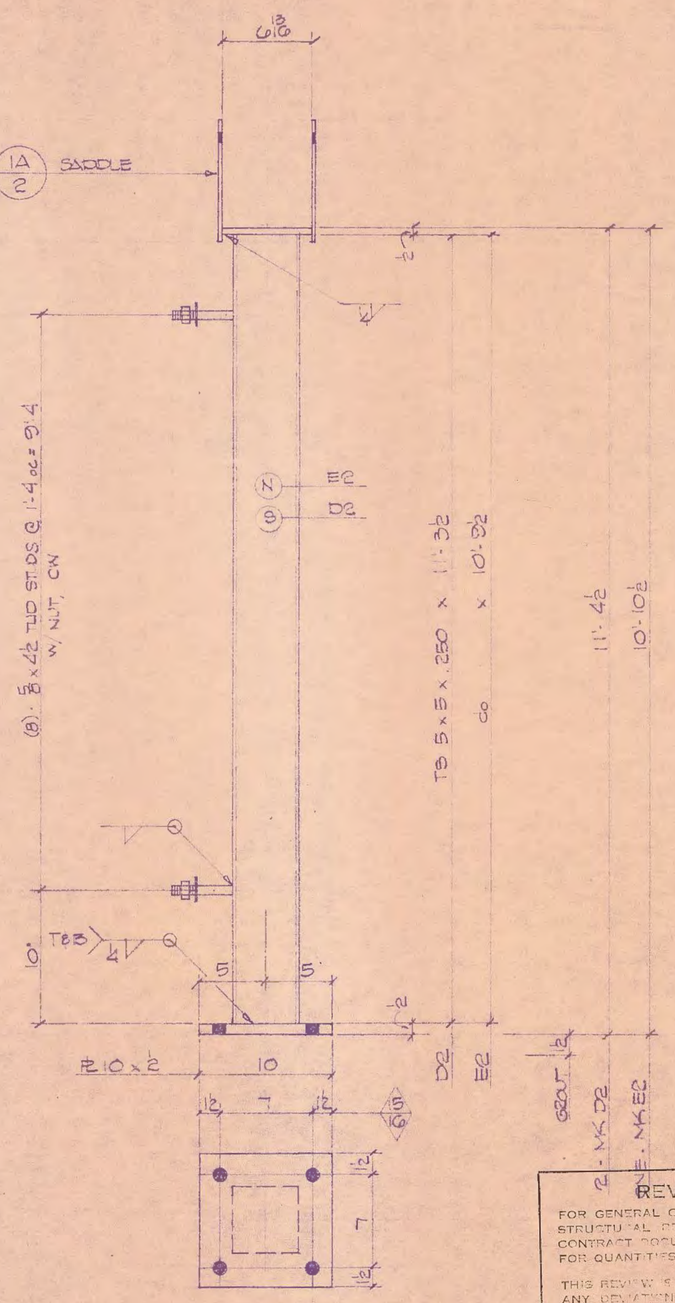

2/2 3 - COLUMNS (Q/11, C/11 P/11)

REVIEWED
FOR GENERAL CONFORMANCE TO THE STRUCTURAL REQUIREMENTS OF THE CONTRACT DOCUMENTS NOT CHECKED FOR QUANTITIES OR DIMENISONS.
THIS REVIEW IS NOT AN APPROVAL OF ANY DEVIATION FROM THE REQUIREMENTS OF THE CONTRACT DOCUMENTS.
DATE 5/21/73 ENGINEER
JOHN H. HERRICK
CONSULTING STRUCTURAL ENGINEERS, INC.
EUGENE OREGON

COLUMNS		
SCALE:	APPROVED BY:	DRAWN BY FRED
DATE: 21 MAR 73		REVISED
SPRING VILLAGE		JOB No. 73-236
EMERALD STEEL FABRICATORS, INC		DRAWING NUMBER 236-02

ED ON NO. 1000H CLEARPRINT

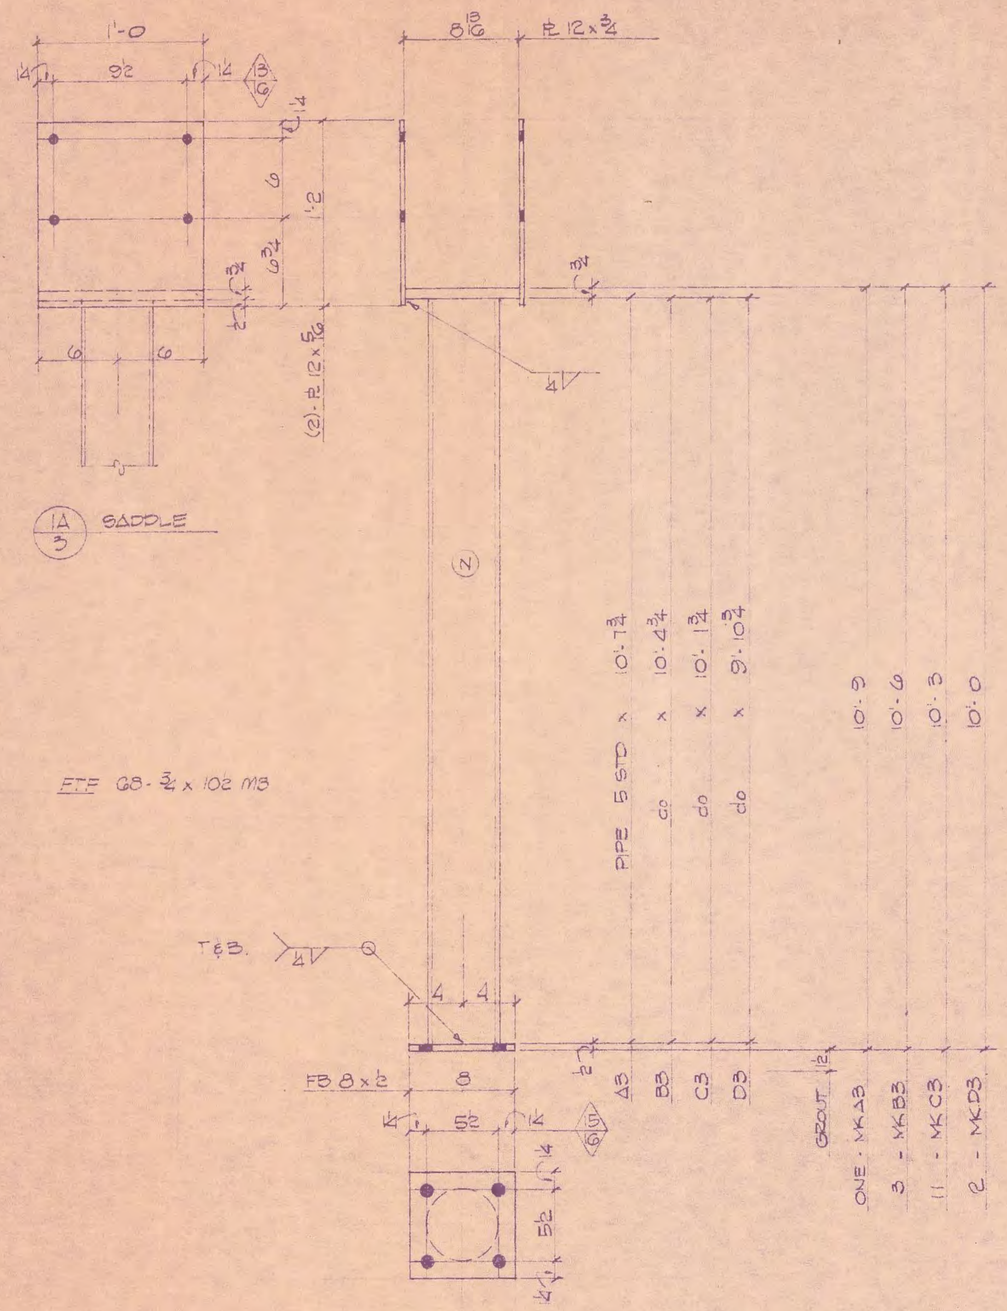

1/3 17 - COLUMNS
(X/11, Y/11, Z/11, D/11, G/11)

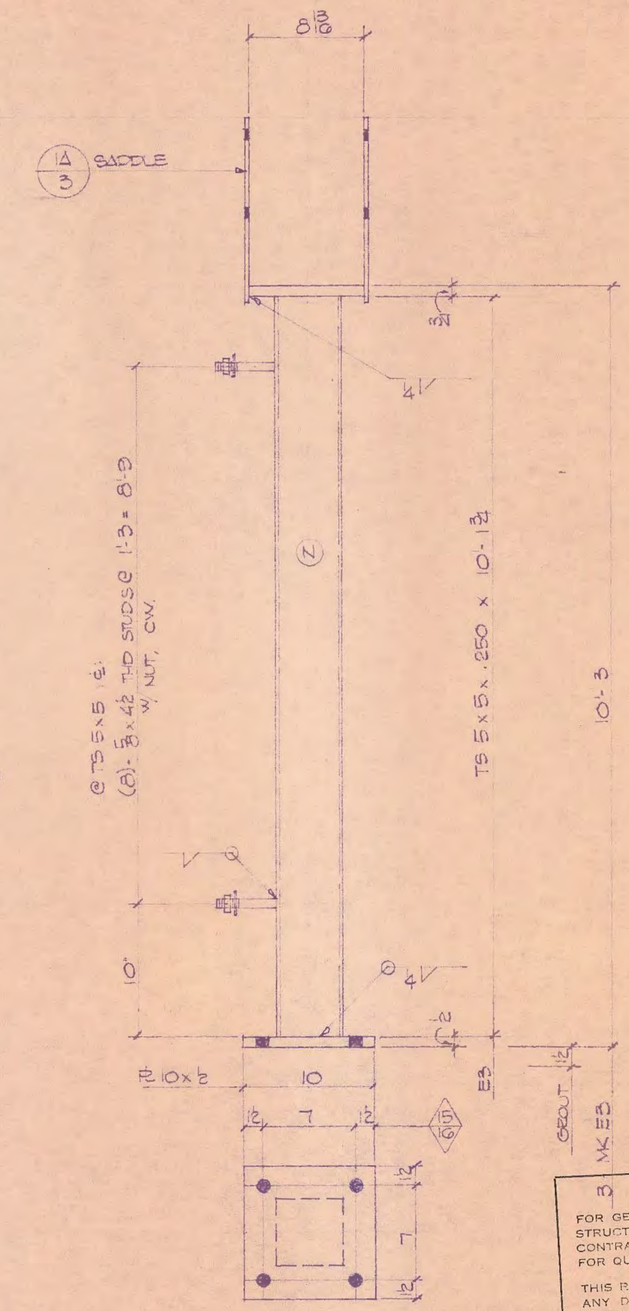

2/3 3 - COLUMNS
(Z/11 G/11)

REVIEWED
FOR GENERAL CONFORMANCE TO THE STRUCTURAL REQUIREMENTS OF THE CONTRACT DOCUMENTS NOT CHECKED FOR QUANTITIES OR DIMENISONS.
THIS REVIEW IS NOT AN APPROVAL OF ANY DEVIATION FROM THE REQUIREMENTS OF THE CONTRACT DOCUMENTS.
DATE 5/21/73 ENGINEER
JOHN H. HERRICK
CONSULTING STRUCTURAL ENGINEERS, INC.
EUGENE OREGON

COLUMNS		
SCALE:	APPROVED BY:	DRAWN BY FEED
DATE: 21 MAR 73		REVISED
SPRING VILLAGE		JOB No. 73-2336
EMERALD STEEL FABRICATORS, INC.		DRAWING NUMBER 236-03

18X24 PRINTED ON NO. 1000H CLEARPRINT

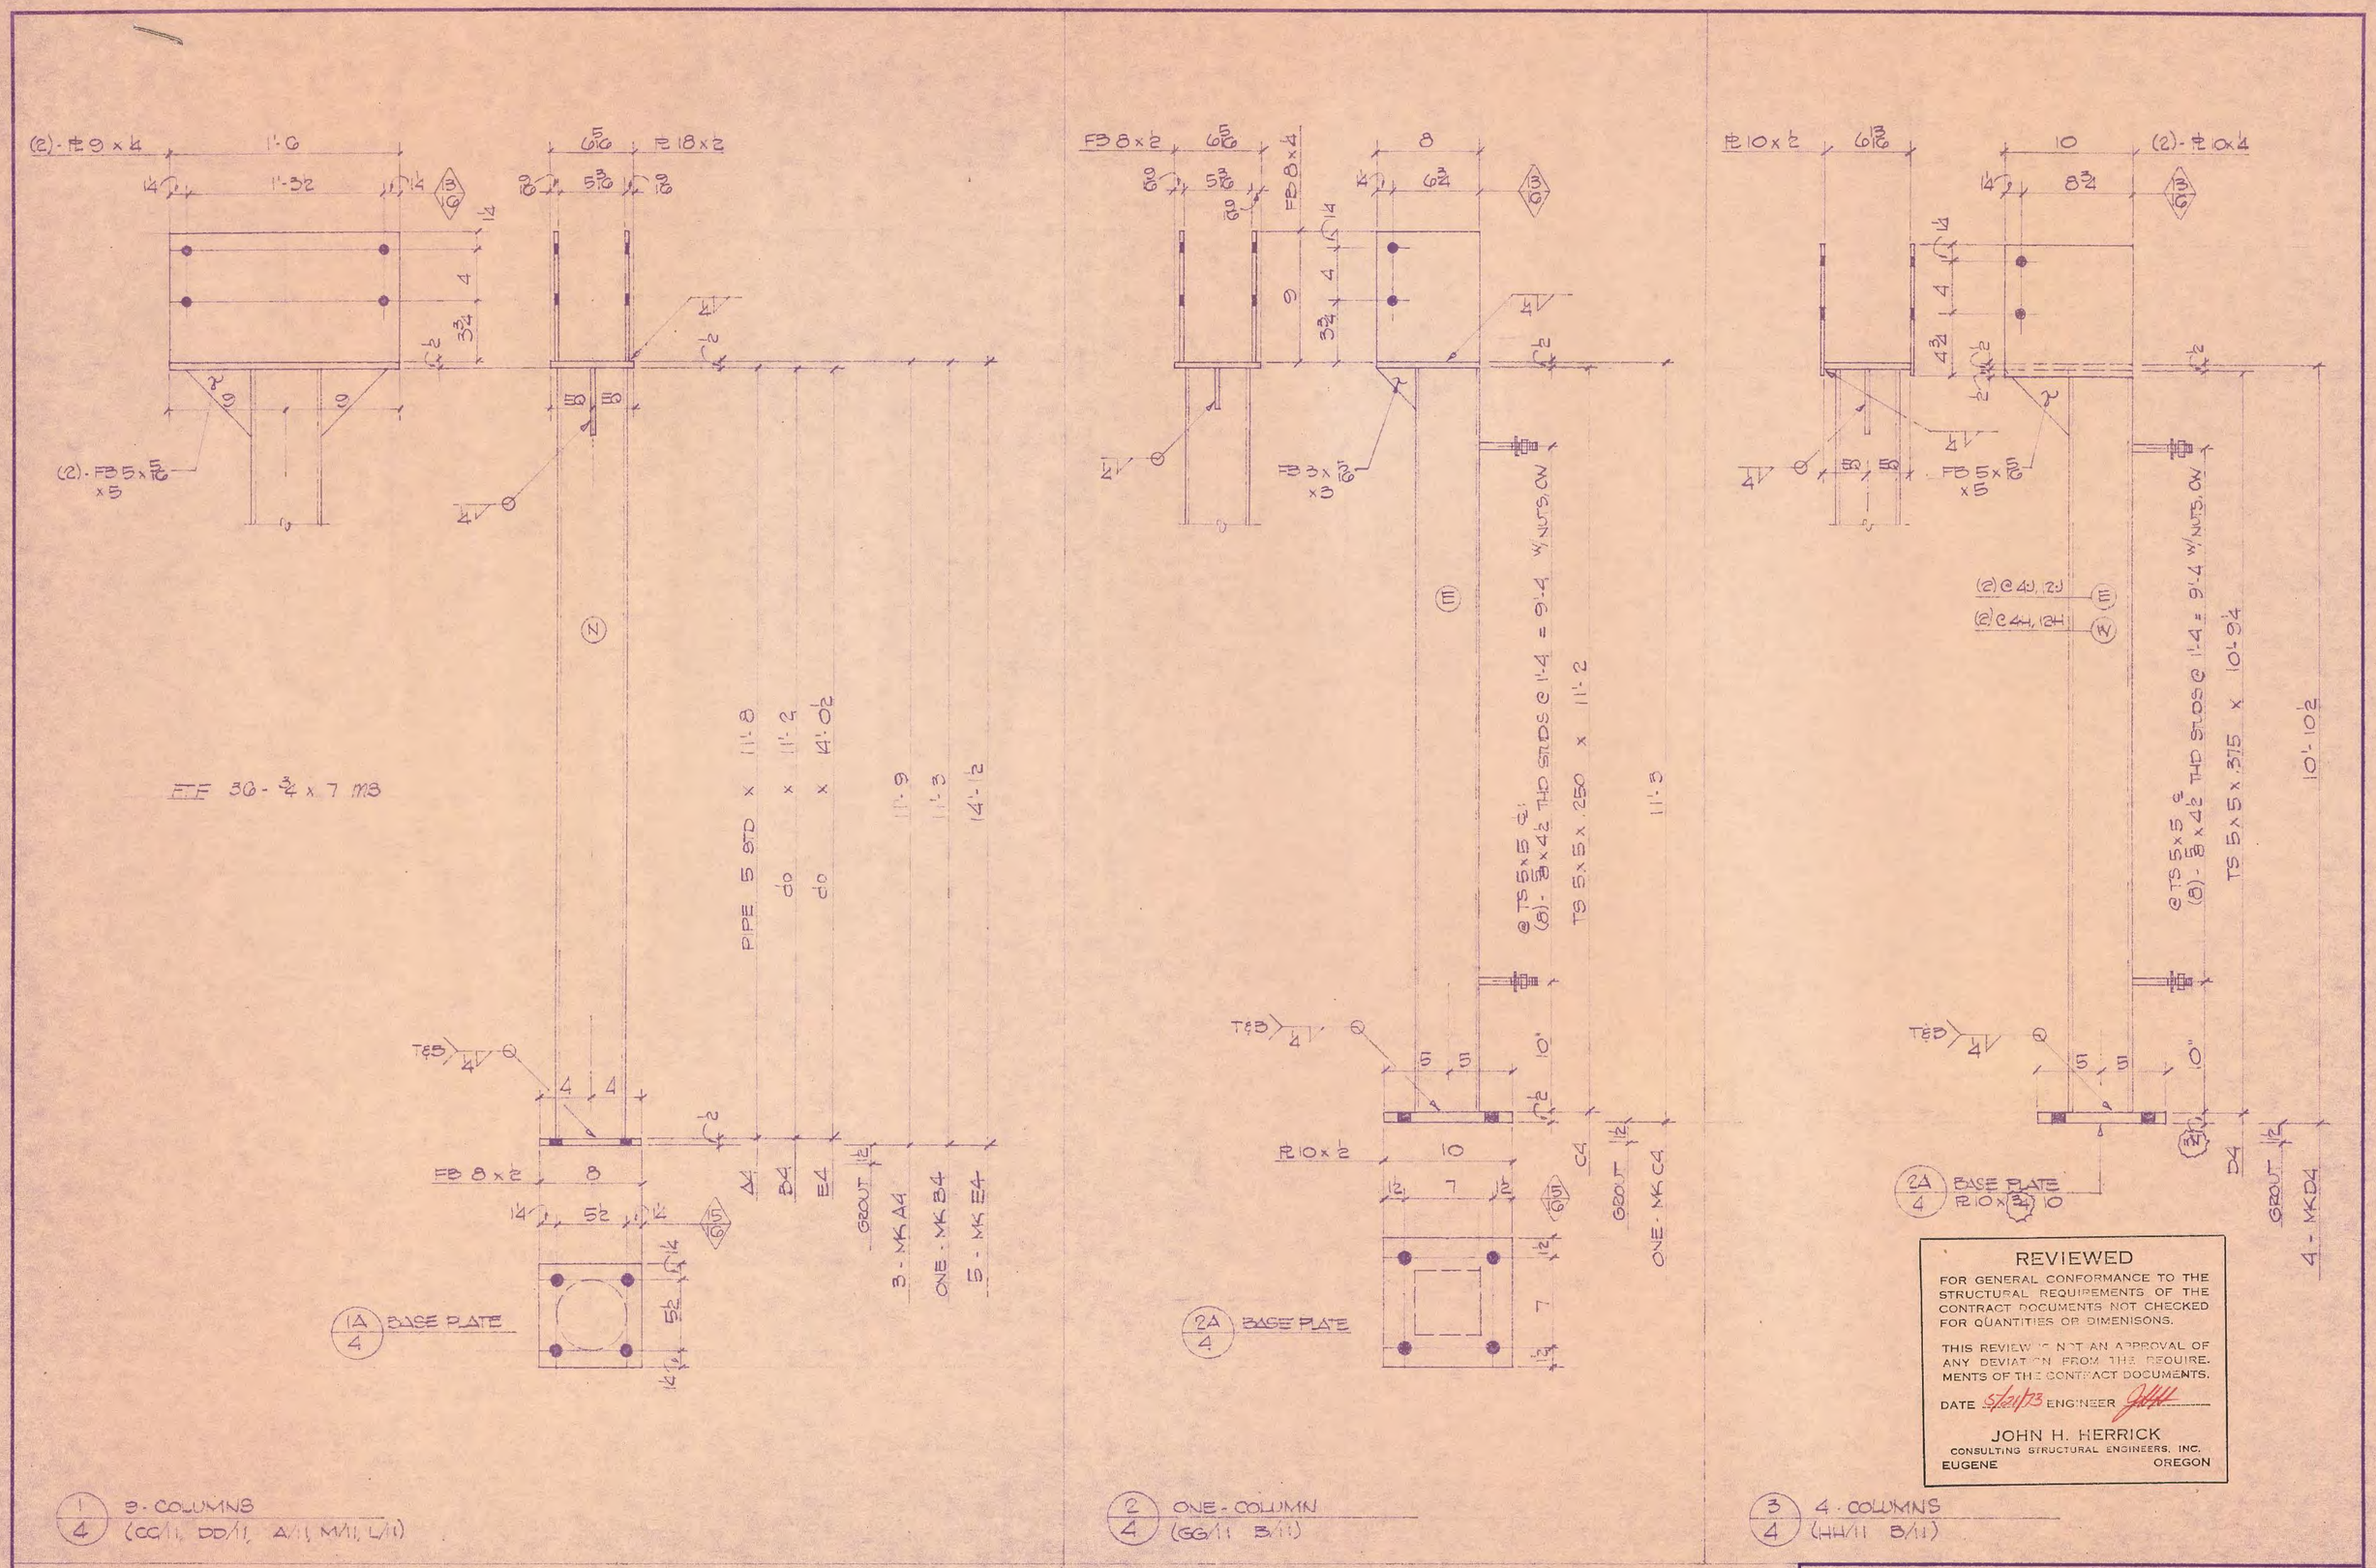

REVIEWED
FOR GENERAL CONFORMANCE TO THE STRUCTURAL REQUIREMENTS OF THE CONTRACT DOCUMENTS NOT CHECKED FOR QUANTITIES OR DIMENISONS.
THIS REVIEW IS NOT AN APPROVAL OF ANY DEVIATION FROM THE REQUIREMENTS OF THE CONTRACT DOCUMENTS.
DATE 5/21/73 ENGINEER
JOHN H. HERRICK
CONSULTING STRUCTURAL ENGINEERS, INC.
EUGENE OREGON

1/4 3-COLUMNS (CC/1, DD/1, A/1, M/1, L/1)

2/4 ONE-COLUMN (GG/1 B/1)

3/4 4-COLUMNS (HH/1 B/1)

COLUMNS

SCALE:	APPROVED BY:	DRAWN BY FRED
DATE: 21 MAR 73		REVISED
SPRING VILLAGE		JOB Nº 73-236
EMERALD STEEL FABRICATORS, INC		DRAWING NUMBER 236-04

16X24 PRINTED ON NO. 1000H CLEARPRINT

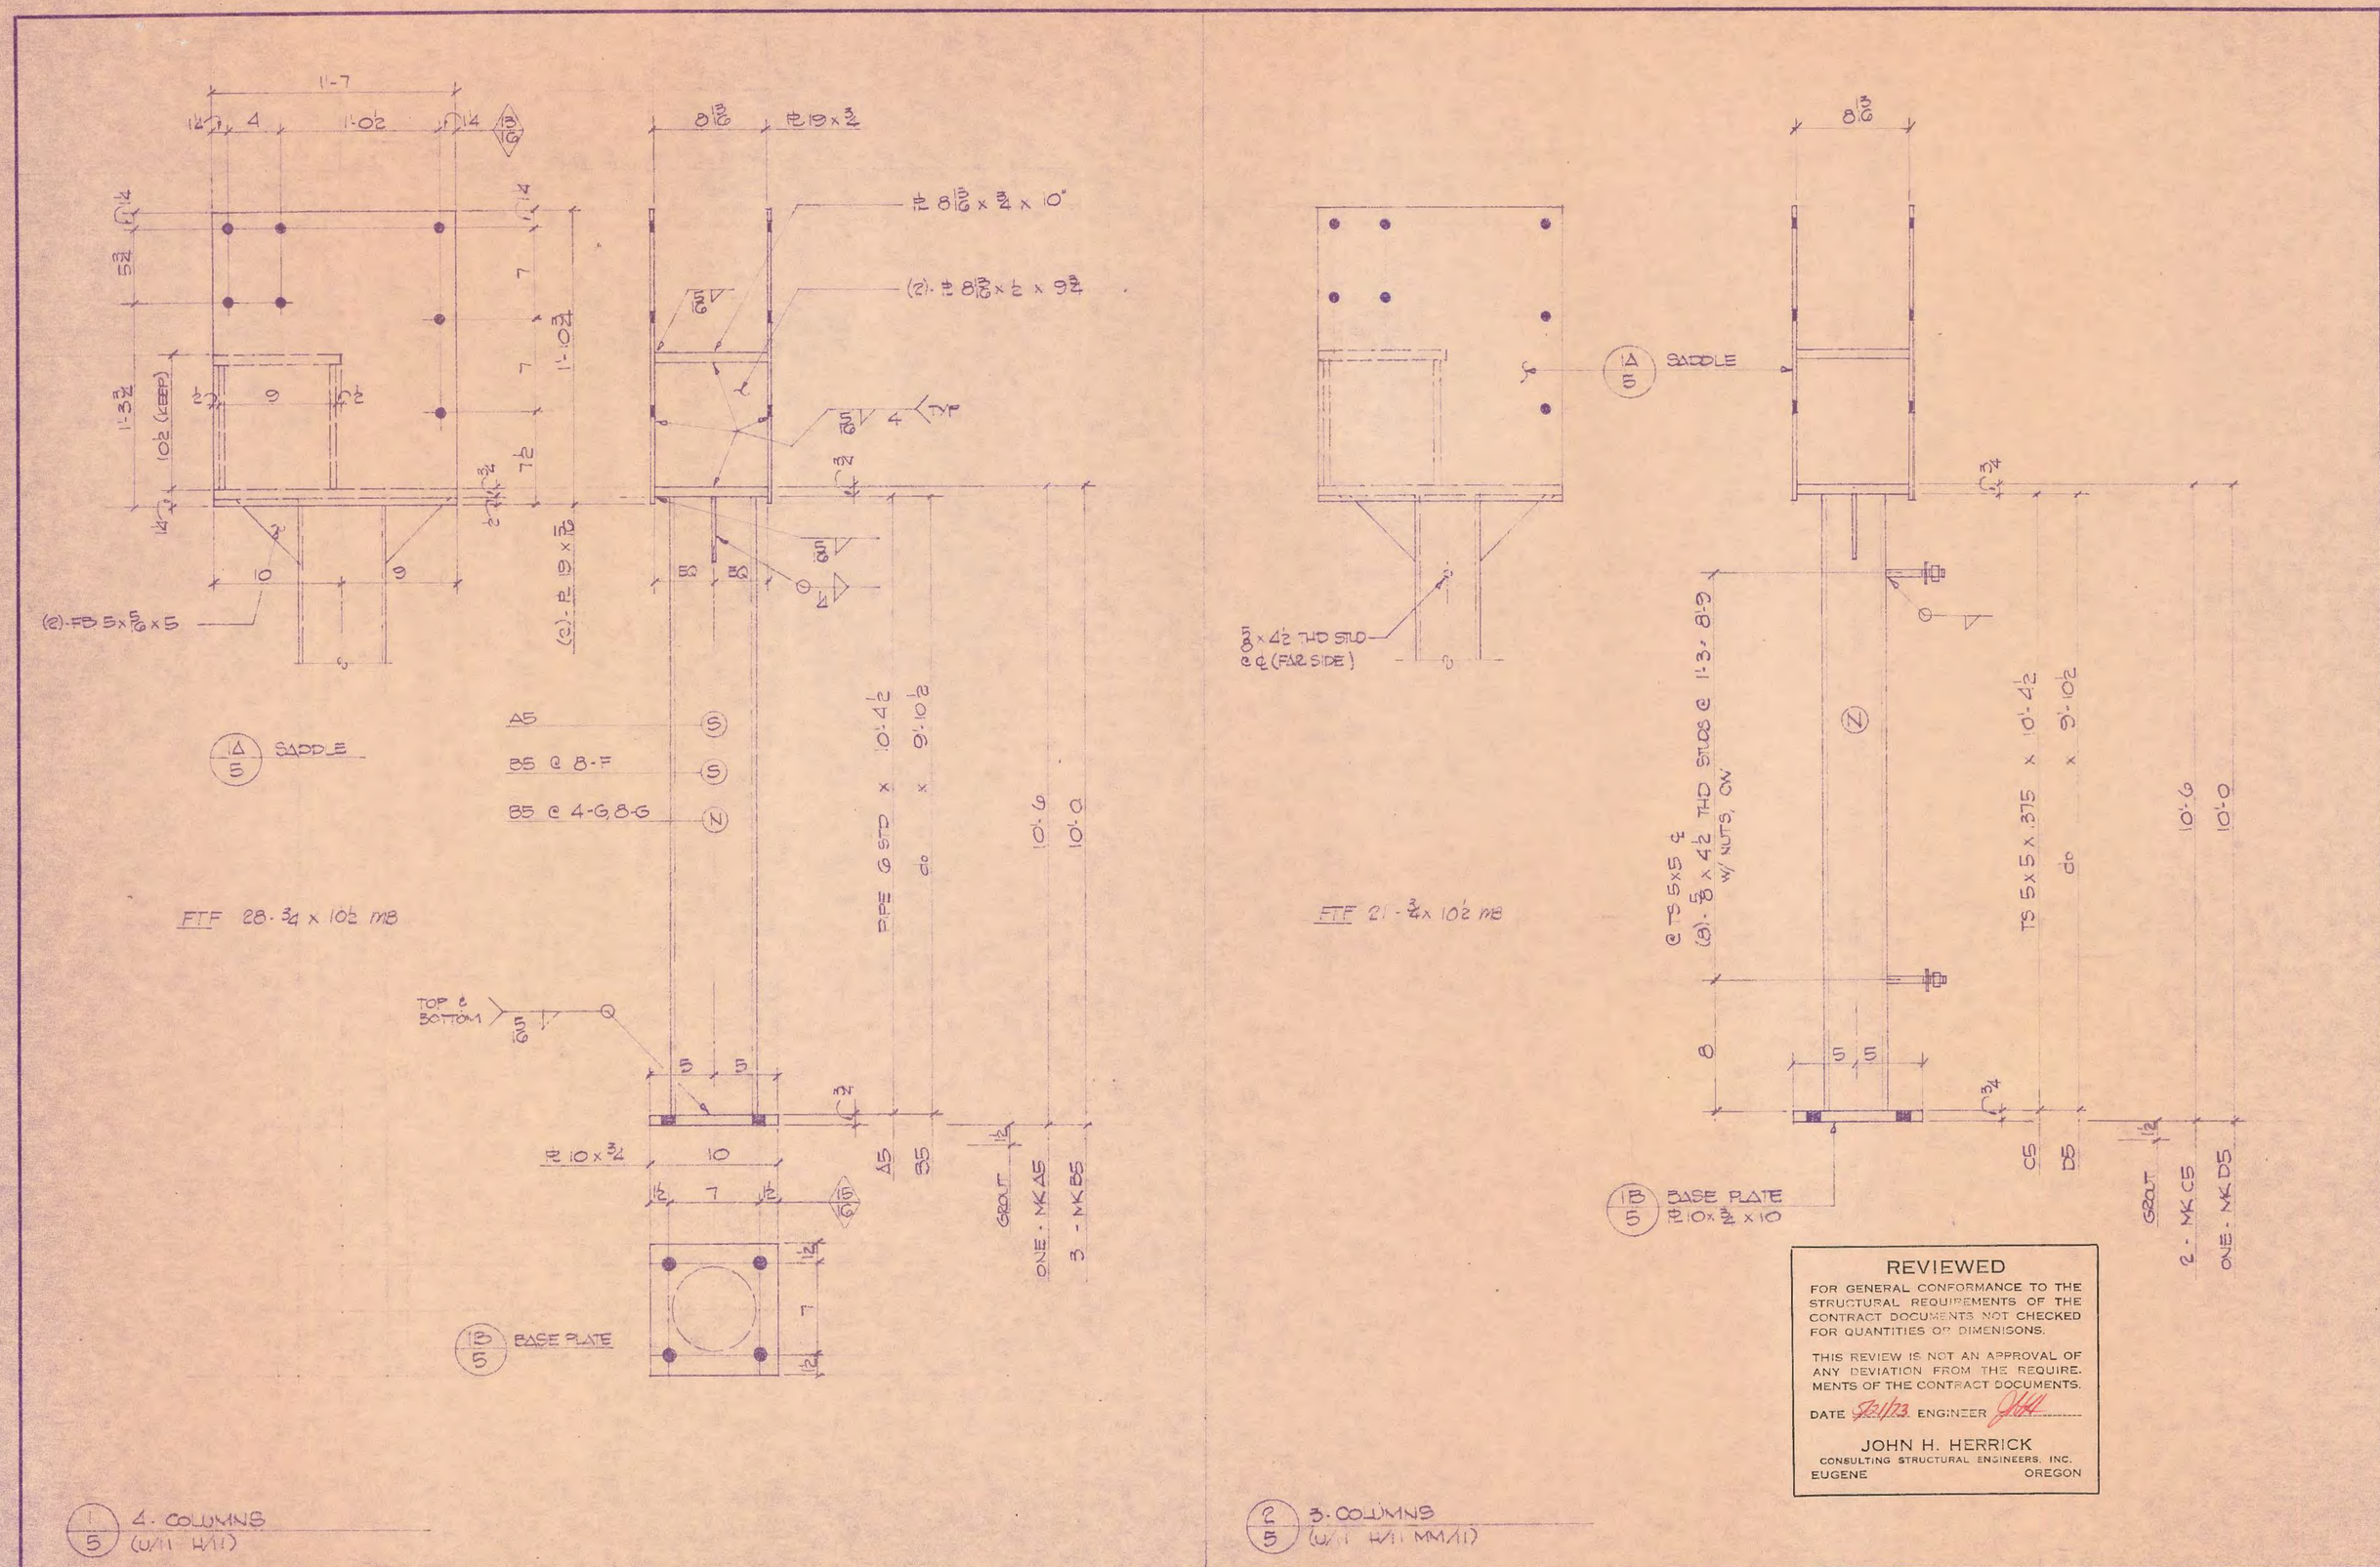

REVIEWED

FOR GENERAL CONFORMANCE TO THE STRUCTURAL REQUIREMENTS OF THE CONTRACT DOCUMENTS NOT CHECKED FOR QUANTITIES OR DIMENISONS.

THIS REVIEW IS NOT AN APPROVAL OF ANY DEVIATION FROM THE REQUIREMENTS OF THE CONTRACT DOCUMENTS.

DATE 3/21/73 ENGINEER JHH

JOHN H. HERRICK
CONSULTING STRUCTURAL ENGINEERS, INC.
EUGENE OREGON

COLUMNS

SCALE:	APPROVED BY:	DRAWN BY FRED
DATE: 21 MAR 73		REVISED
SPRING VILLAGE		JOB Nº 73-236
EMERALD STEEL FABRICATORS, INC		DRAWING NUMBER 236-05

18X24 PRINTED ON NO. 1000N CLEARPRINT

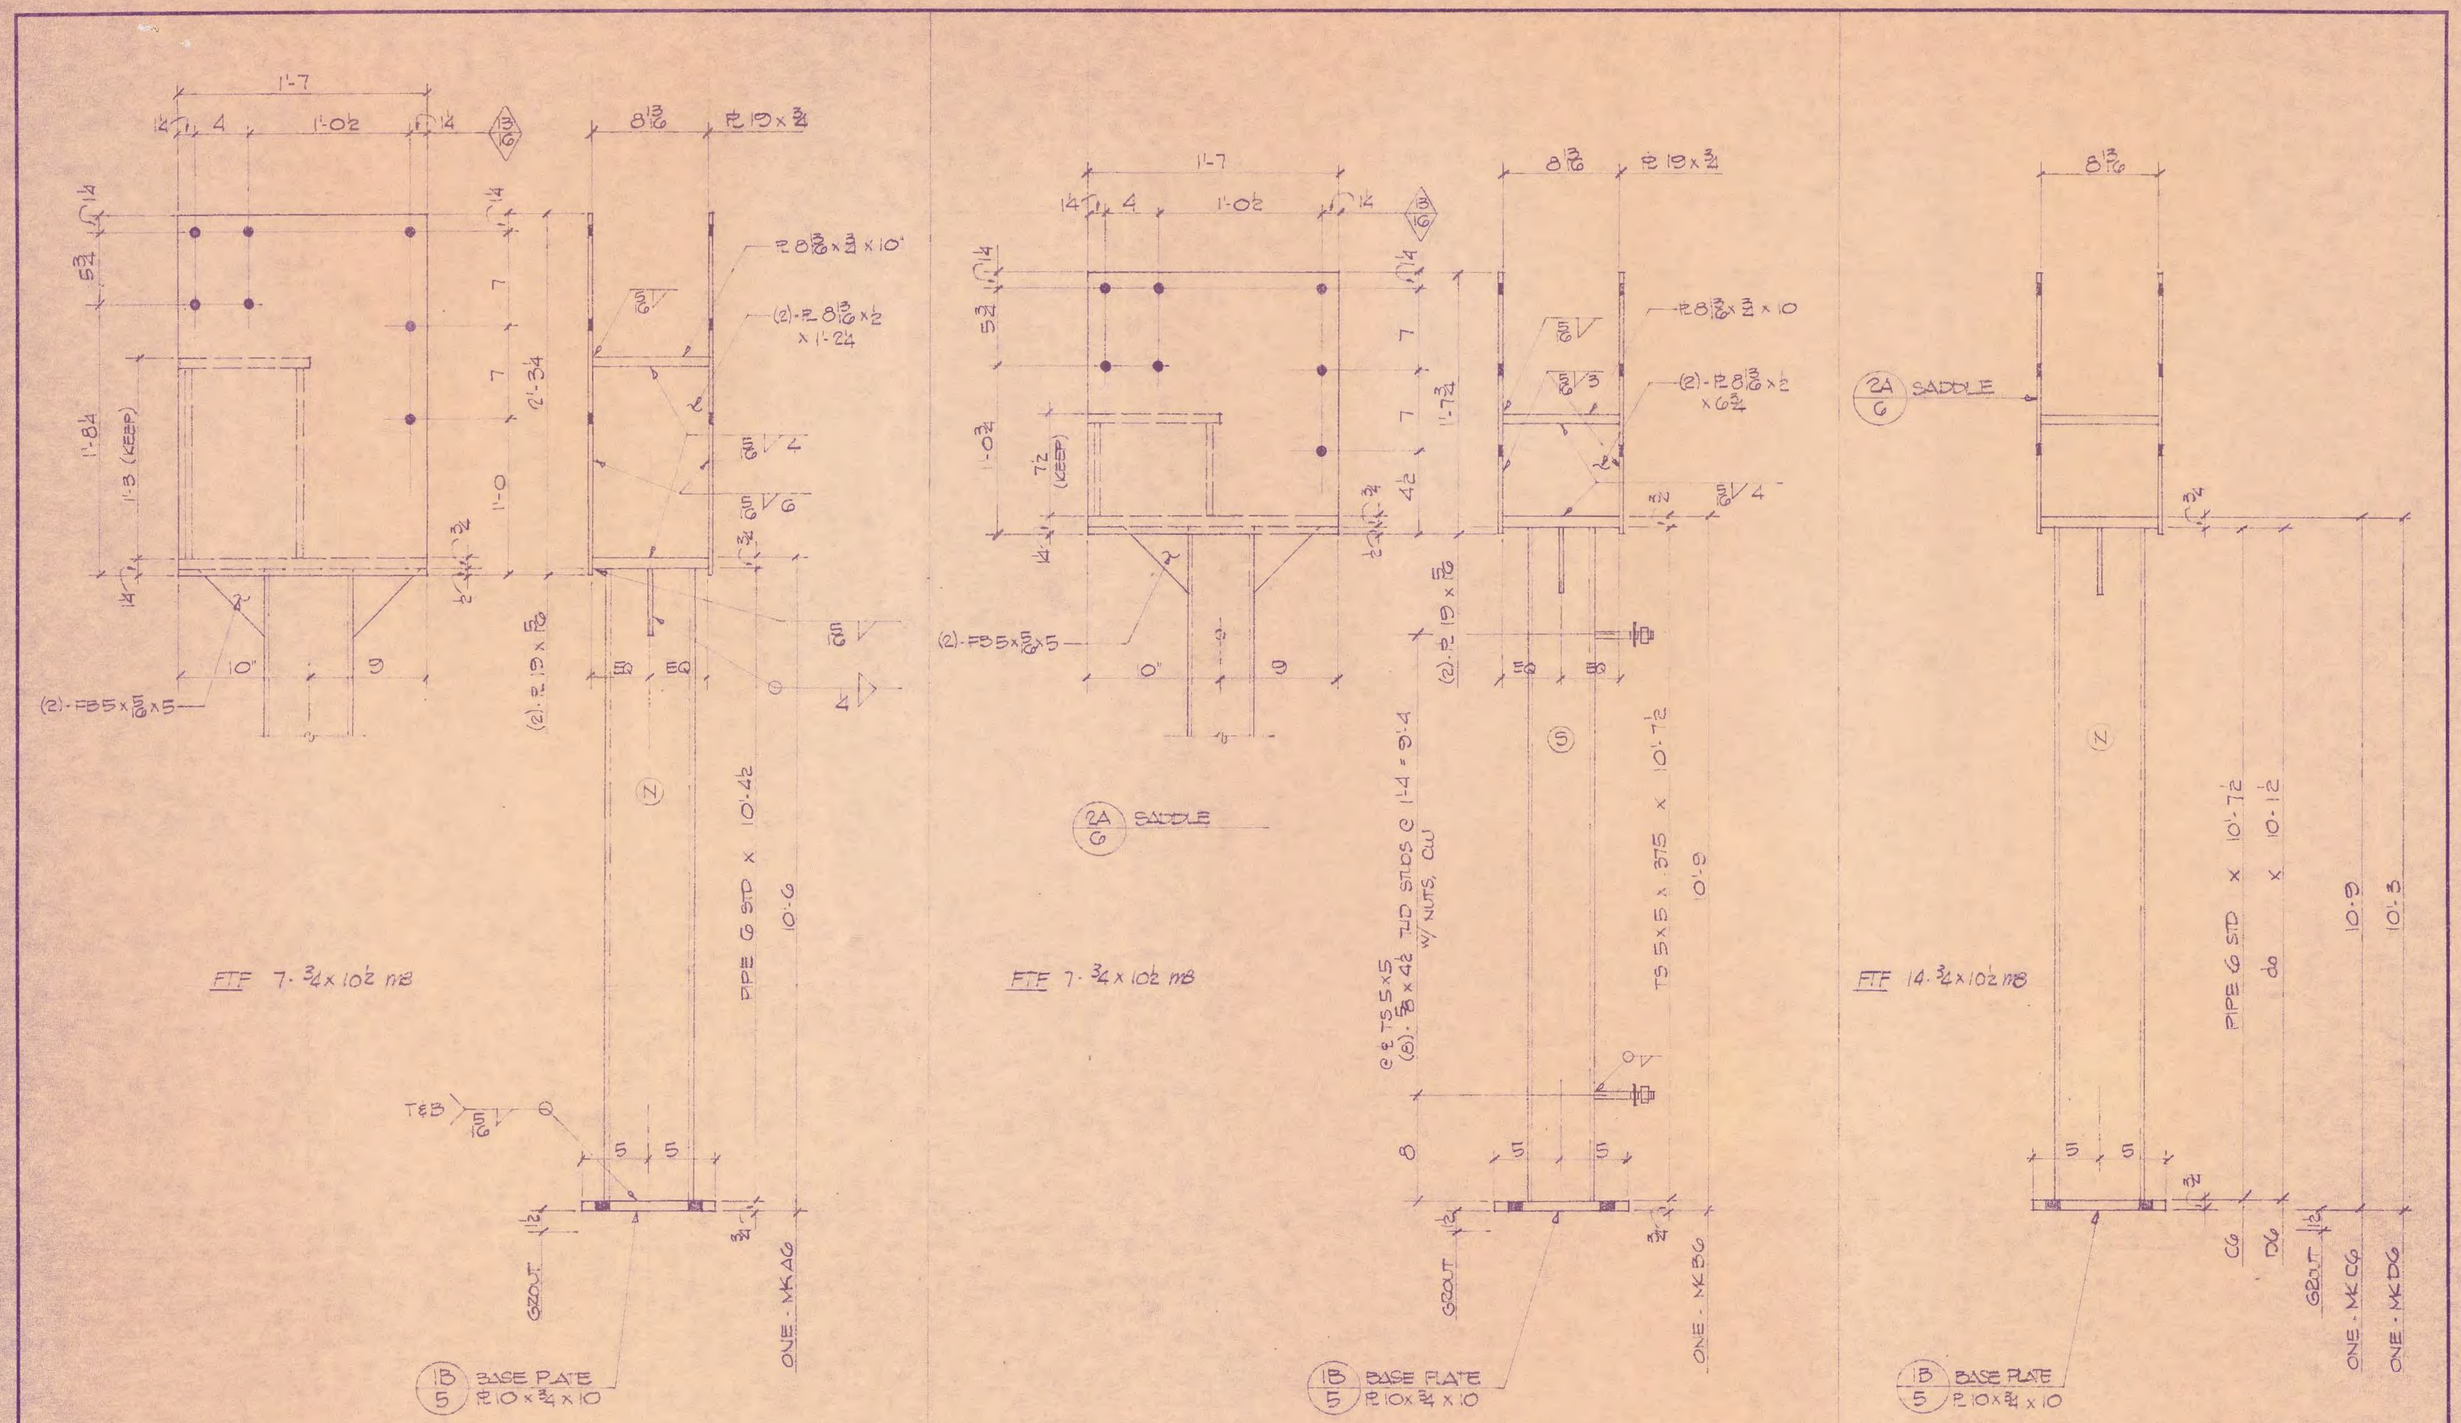

1/6 ONE - COLUMN (V/S11 H/S11)

2/6 ONE - COLUMN (W/S11 F/S11 MM/S11)

3/6 2 - COLUMNS (W/S11, F/S11)

REVIEWED
FOR GENERAL CONFORMANCE TO THE STRUCTURAL REQUIREMENTS OF THE CONTRACT DOCUMENTS NOT CHECKED FOR QUANTITIES OR DIMENISONS.
THIS REVIEW IS NOT AN APPROVAL OF ANY DEVIATION FROM THE REQUIREMENTS OF THE CONTRACT DOCUMENTS.
DATE 5/21/73 ENGINEER JHH
JOHN H. HERRICK
CONSULTING STRUCTURAL ENGINEERS, INC.
EUGENE OREGON

COLUMNS

SCALE:	APPROVED BY:	DRAWN BY FRED
DATE: 21 MAR 73		REVISED
SPRING VILLAGE		JOB No 73-236
EMERALD STEEL FABRICATORS, INC.		DRAWING NUMBER 236-06

18X24 PRINTED ON NO. 1000H CLEARPRINT

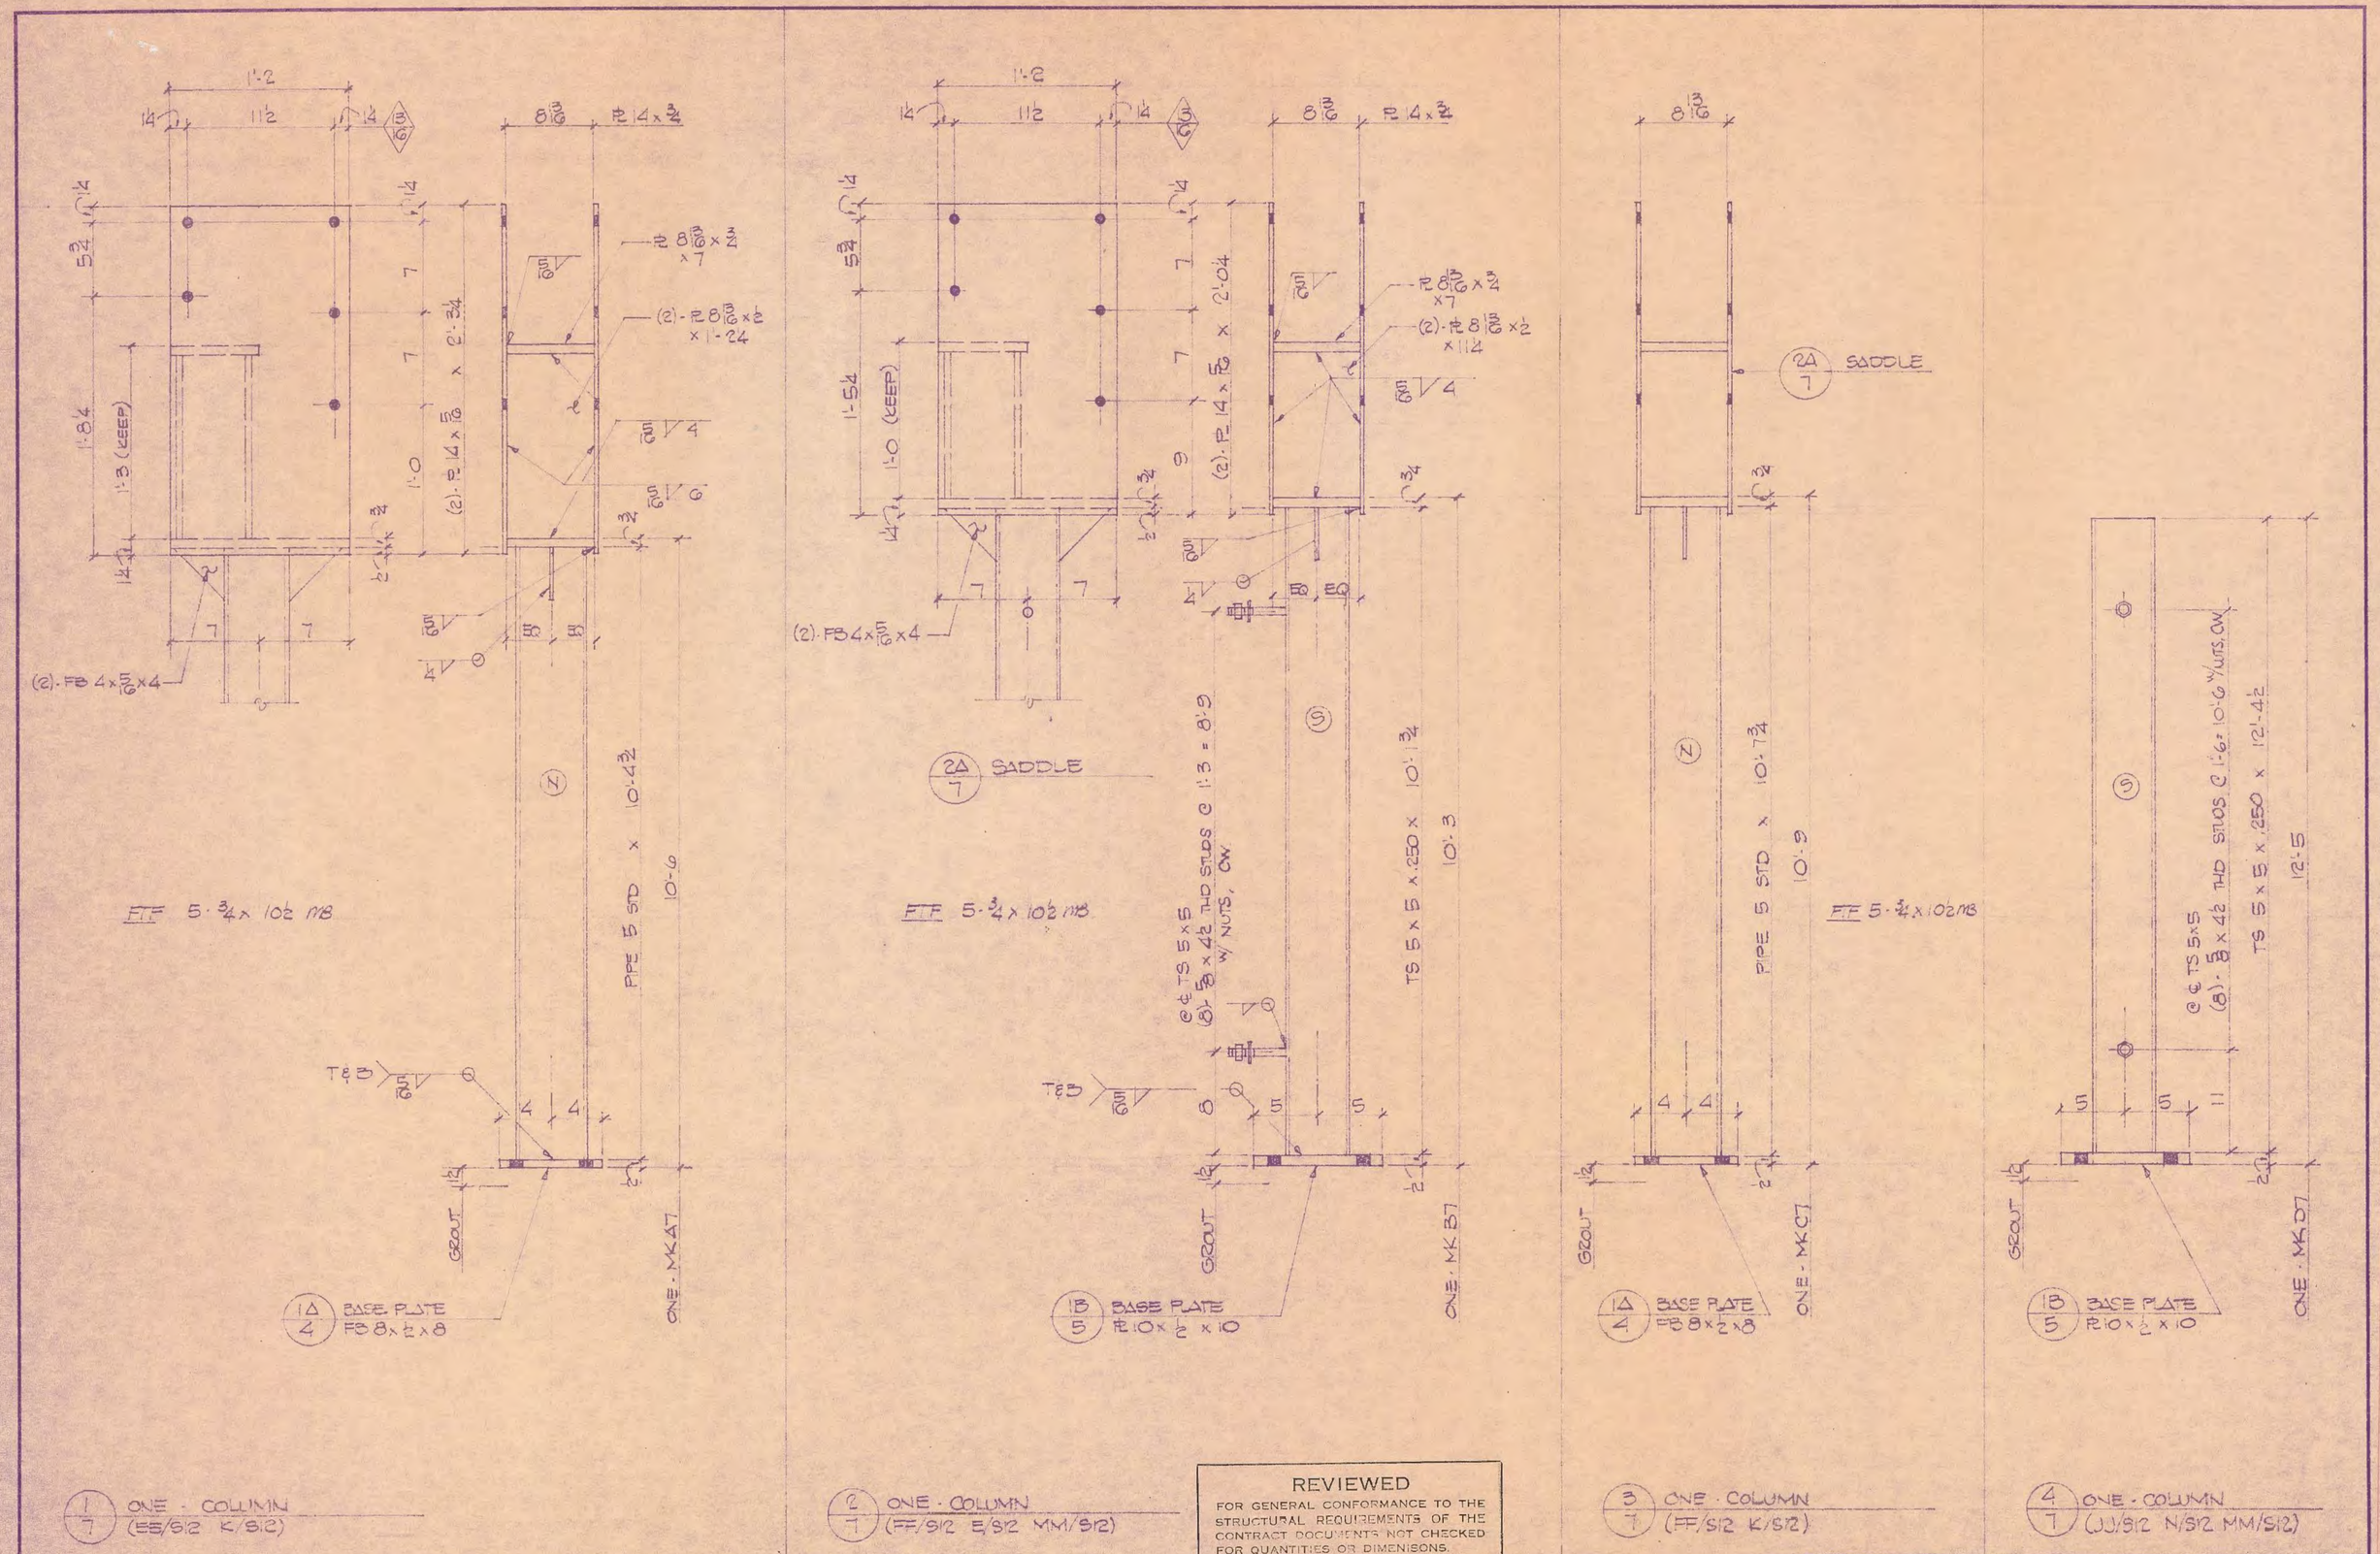

REVIEWED
FOR GENERAL CONFORMANCE TO THE STRUCTURAL REQUIREMENTS OF THE CONTRACT DOCUMENTS. NOT CHECKED FOR QUANTITIES OR DIMENISONS.

THIS REVIEW IS NOT AN APPROVAL OF ANY DEVIATION FROM THE REQUIREMENTS OF THE CONTRACT DOCUMENTS.

DATE 5/21/73 ENGINEER

JOHN H. HERRICK
CONSULTING STRUCTURAL ENGINEERS, INC.
EUGENE OREGON

COLUMNS		
SCALE:	APPROVED BY:	DRAWN BY FRED
DATE: 21 MAR 73		REVISED
SPRING VILLAGE		JOB Nº 73-236
EMERALD STEEL FABRICATORS, INC.		DRAWING NUMBER 73-07

18X24 PRINTED ON NO. 1000H CLEARPRINT