CLEANOUT (PIPE SIZE)	CASE SIZE
6"	15"
8"	15"

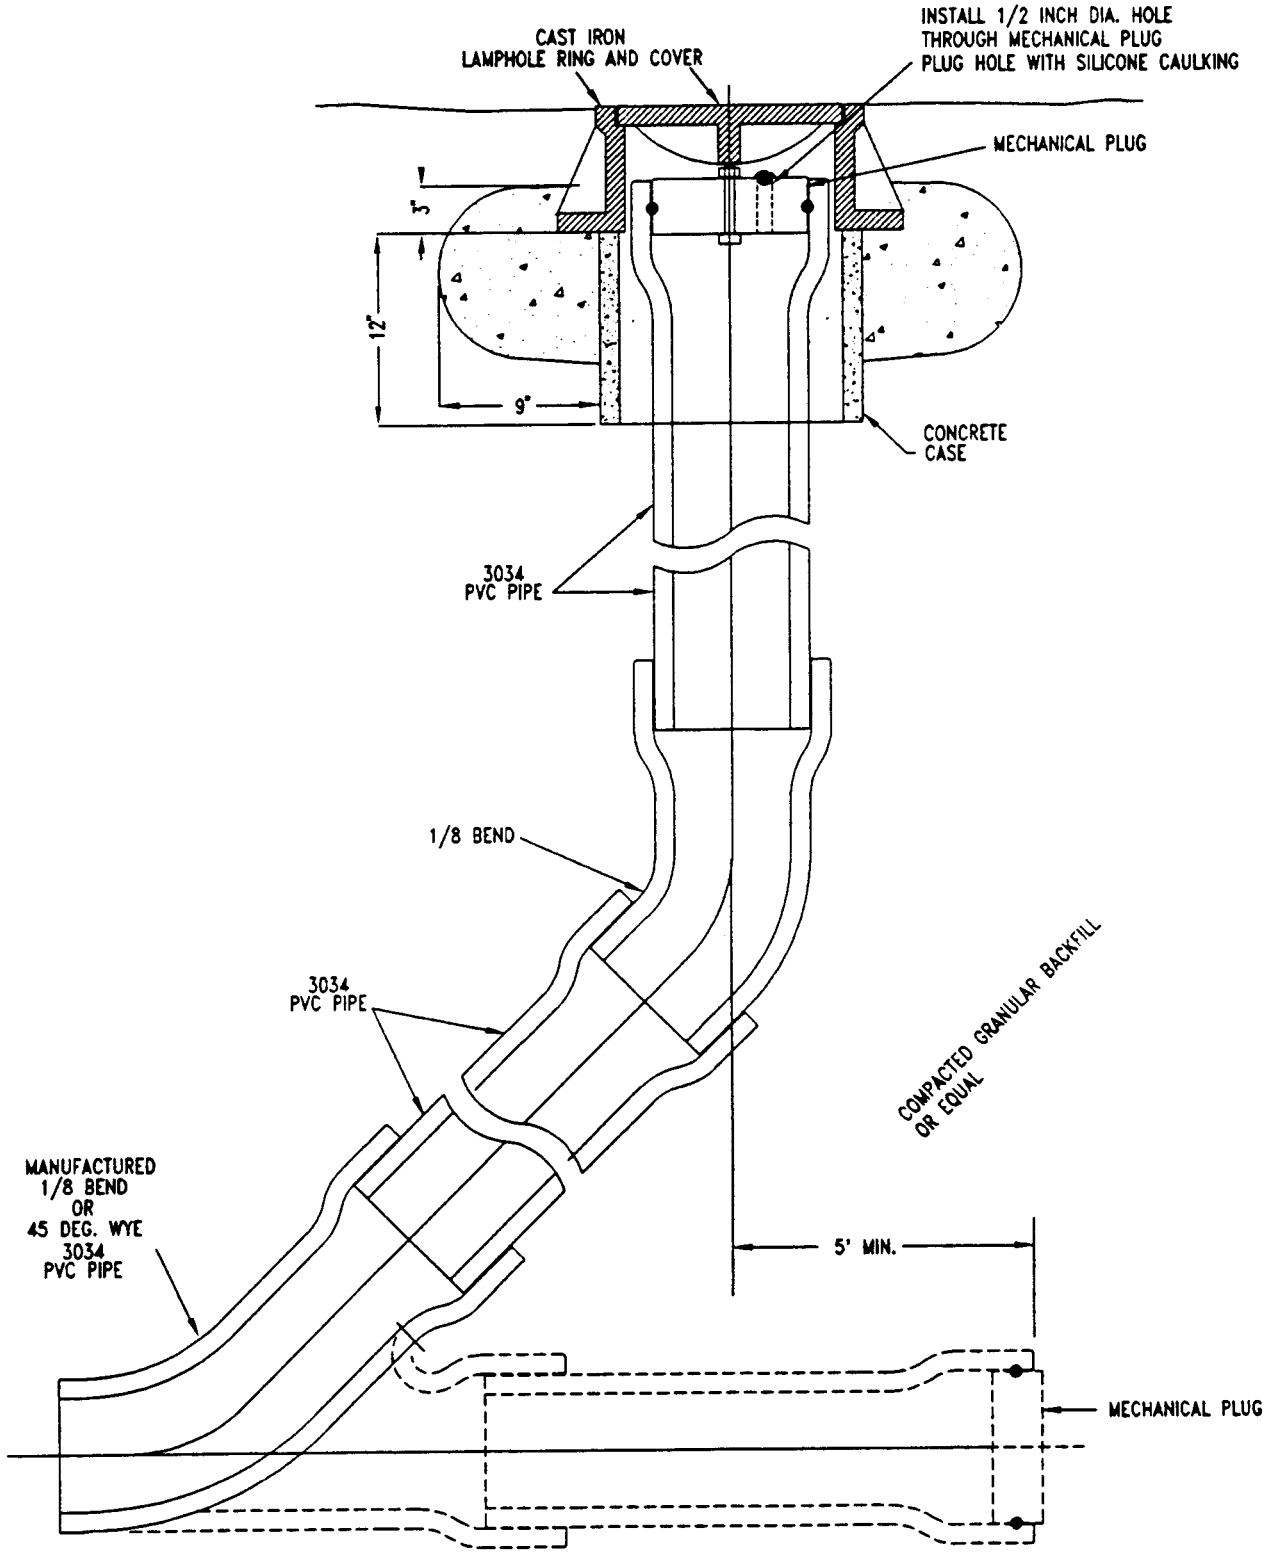

NO	REVISION	DATE	BY	APPR.

CITY OF SPRINGFIELD
DEPT. OF PUBLIC WORKS

225 FIFTH STREET
SPRINGFIELD, OR. 97477

STANDARD SANITARY WYE CLEANOUT WITH STEEL CASTING

STANDARD DRAWING

4-4